Estimate for the work of providing and laying 230mm dia SW pipeline & 300mm dia RCC Np3 pipeline inplace of 150/225/230 mm dia SW pipelines at 6th to 9th main 2nd block HBR Layout (pepa shop lane), coming under HBR service station of AEE E2-1 sub division.

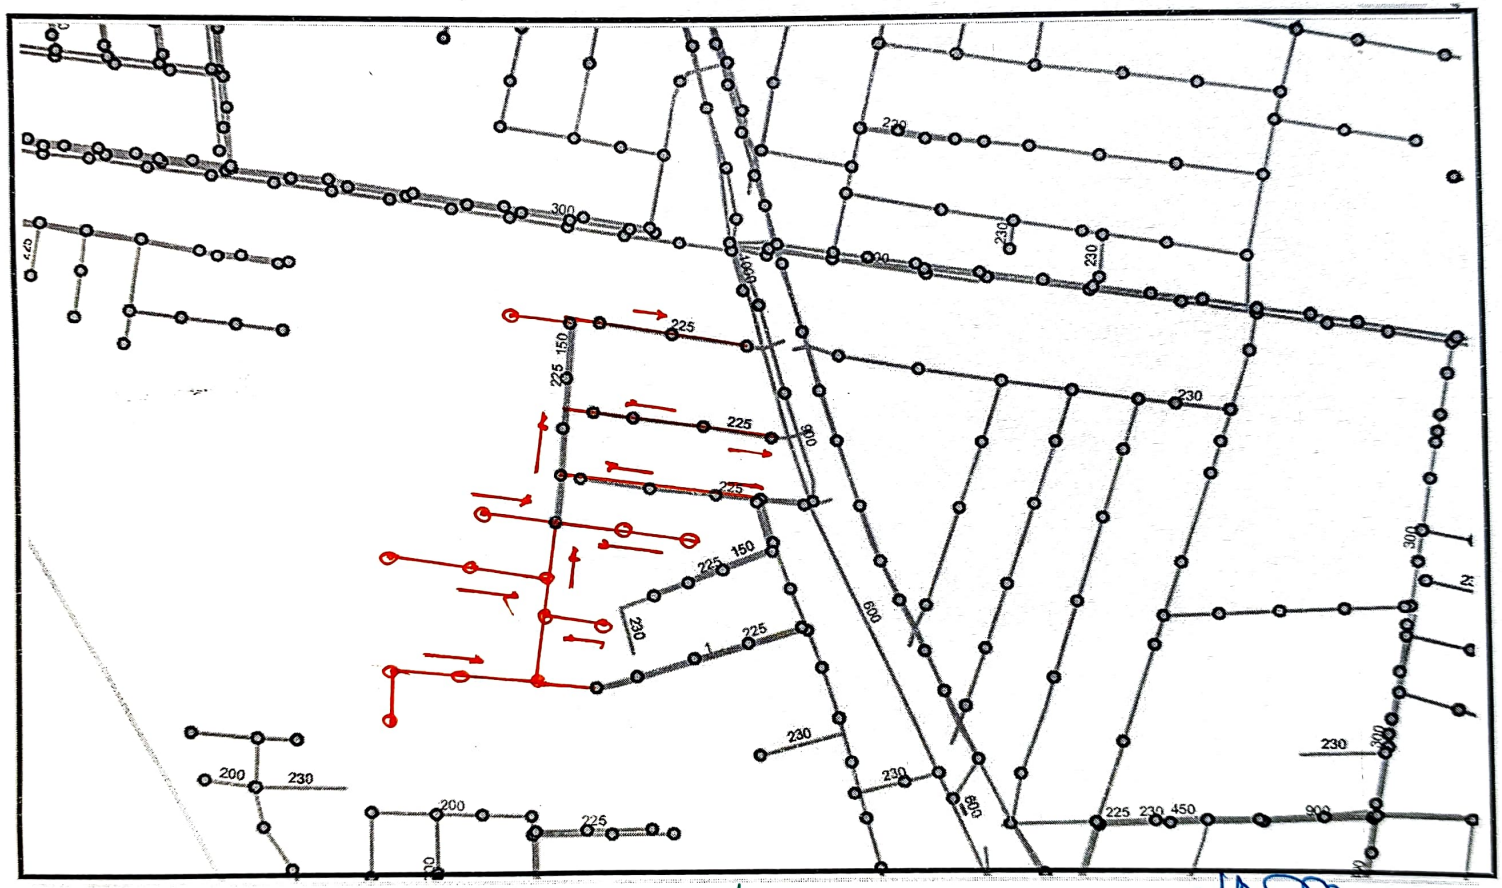

AE(HBR)

AEE E21

EE E2

PRODUCED BY AN AUTODESK EDUCATIONAL PRODUCT

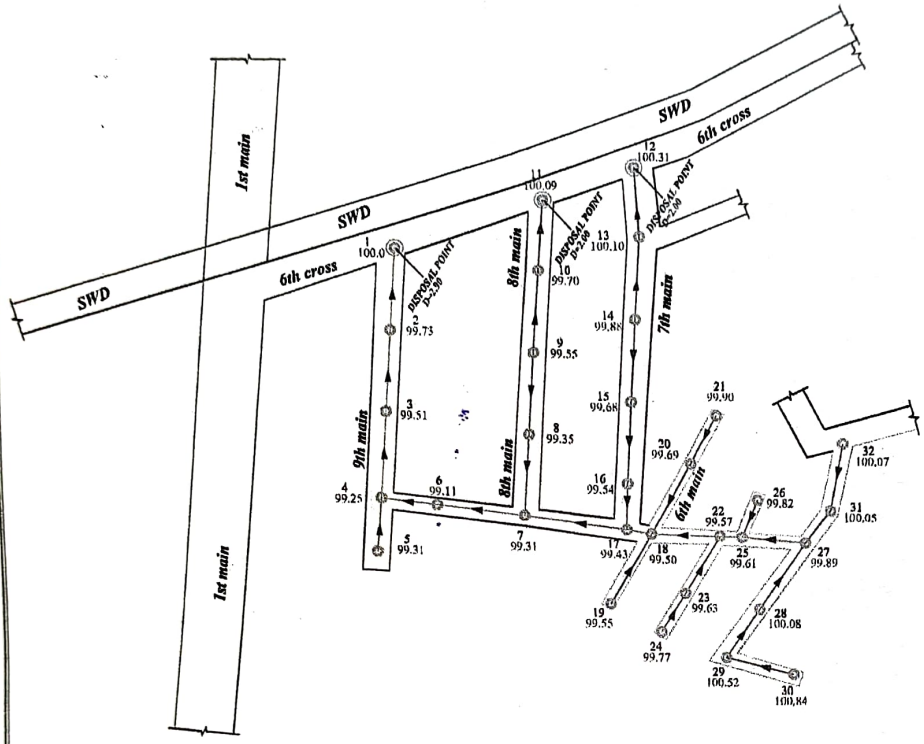

| | | |